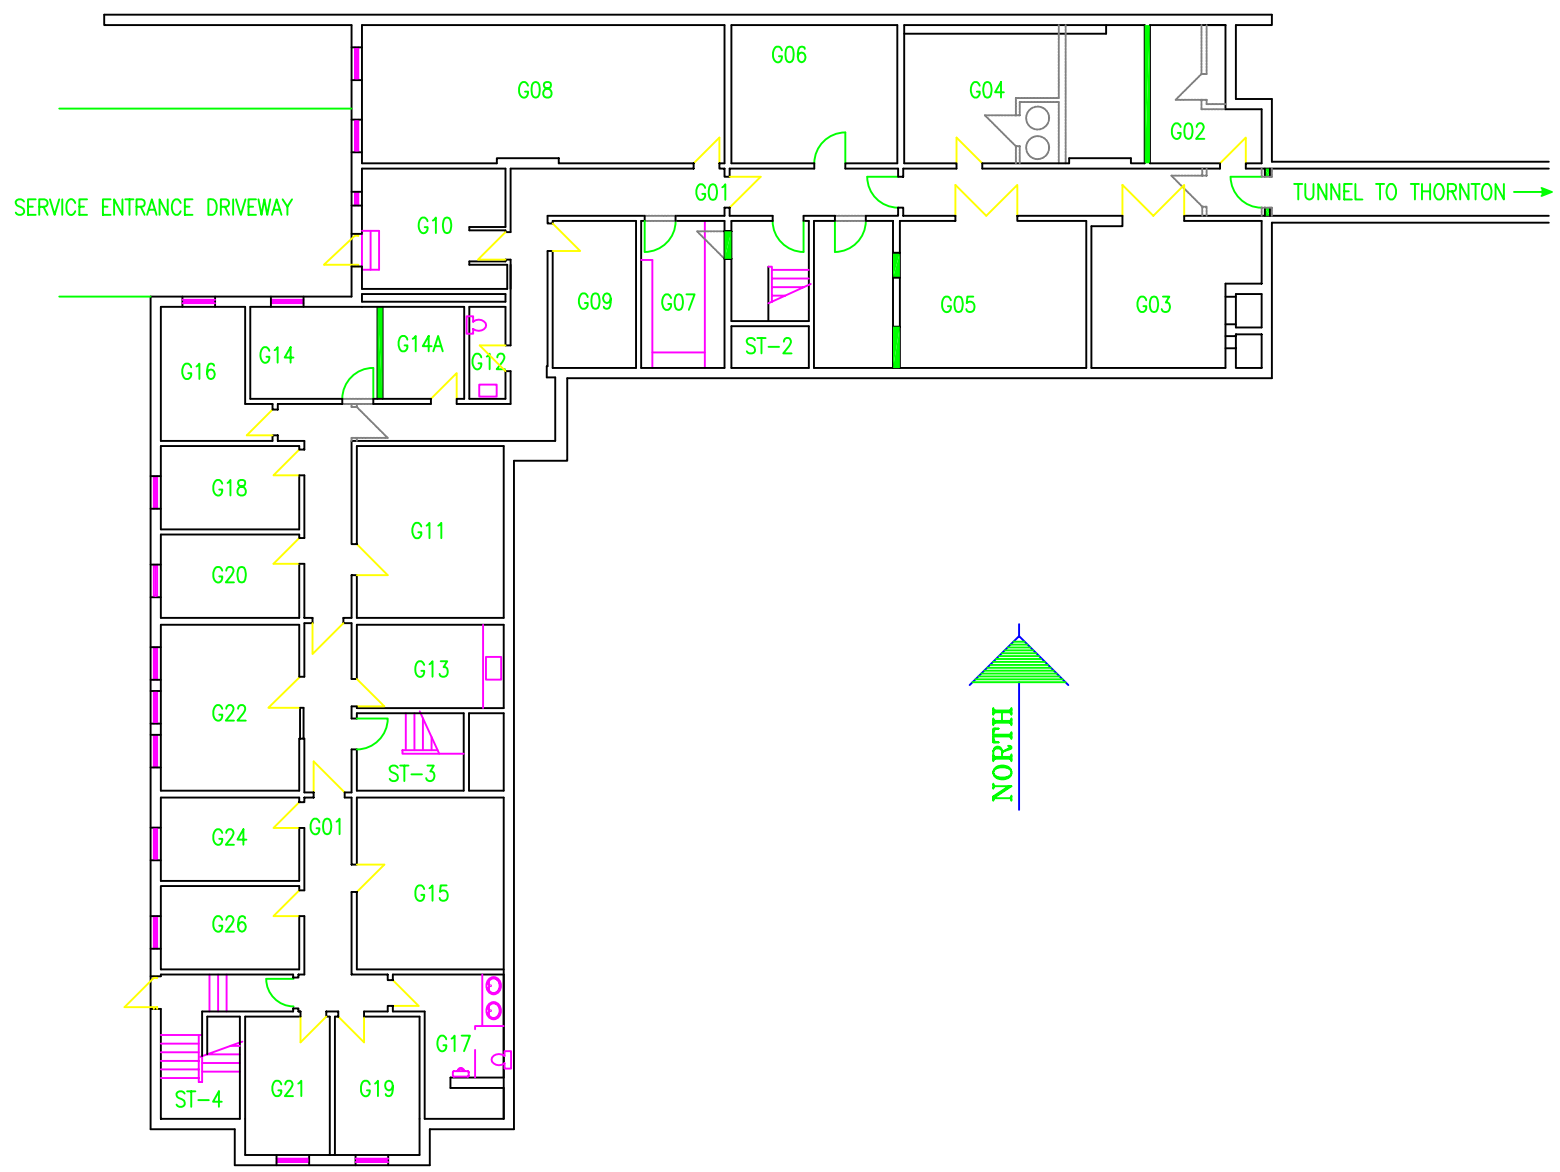

1/2 GROUND FLOOR

SCALE 1/16" = 1'-0"

Arthur J. Arseneau Architect Ltd.

Project	EDWARDS HOUSE
Sheet title	GROUND FLOOR
Date	MAY /02
Project no.	
Drawn by	DB
Sheet no.	A-2

Owner

2/2 FIRST FLOOR

SCALE 1/16" = 1'-0"

Arthur J. Arseneau Architect Ltd.	
Project: EDWARDS HOUSE	
Owner	Sheet title: FIRST FLOOR
Date: MAY /02	Project no.
Drawn by: DB	Sheet no. A-2

3/2 SECOND FLOOR

SCALE 1/16" = 1'-0"

Arthur J. Arseneau Architect Ltd.	
Project: EDWARDS HOUSE	
Owner	Sheet title: SECOND FLOOR
Date: MAY /02	Project no.
Drawn by: DB	Sheet no. A-2

4
2

THIRD FLOOR

SCALE 1/16" = 1'-0"

Owner

Arthur J. Arseneau
Architect Ltd.

Project: EDWARDS HOUSE

Sheet title: THIRD FLOOR

Date: MAY /02

Project no.

Drawn by: DB

Sheet no. A-2